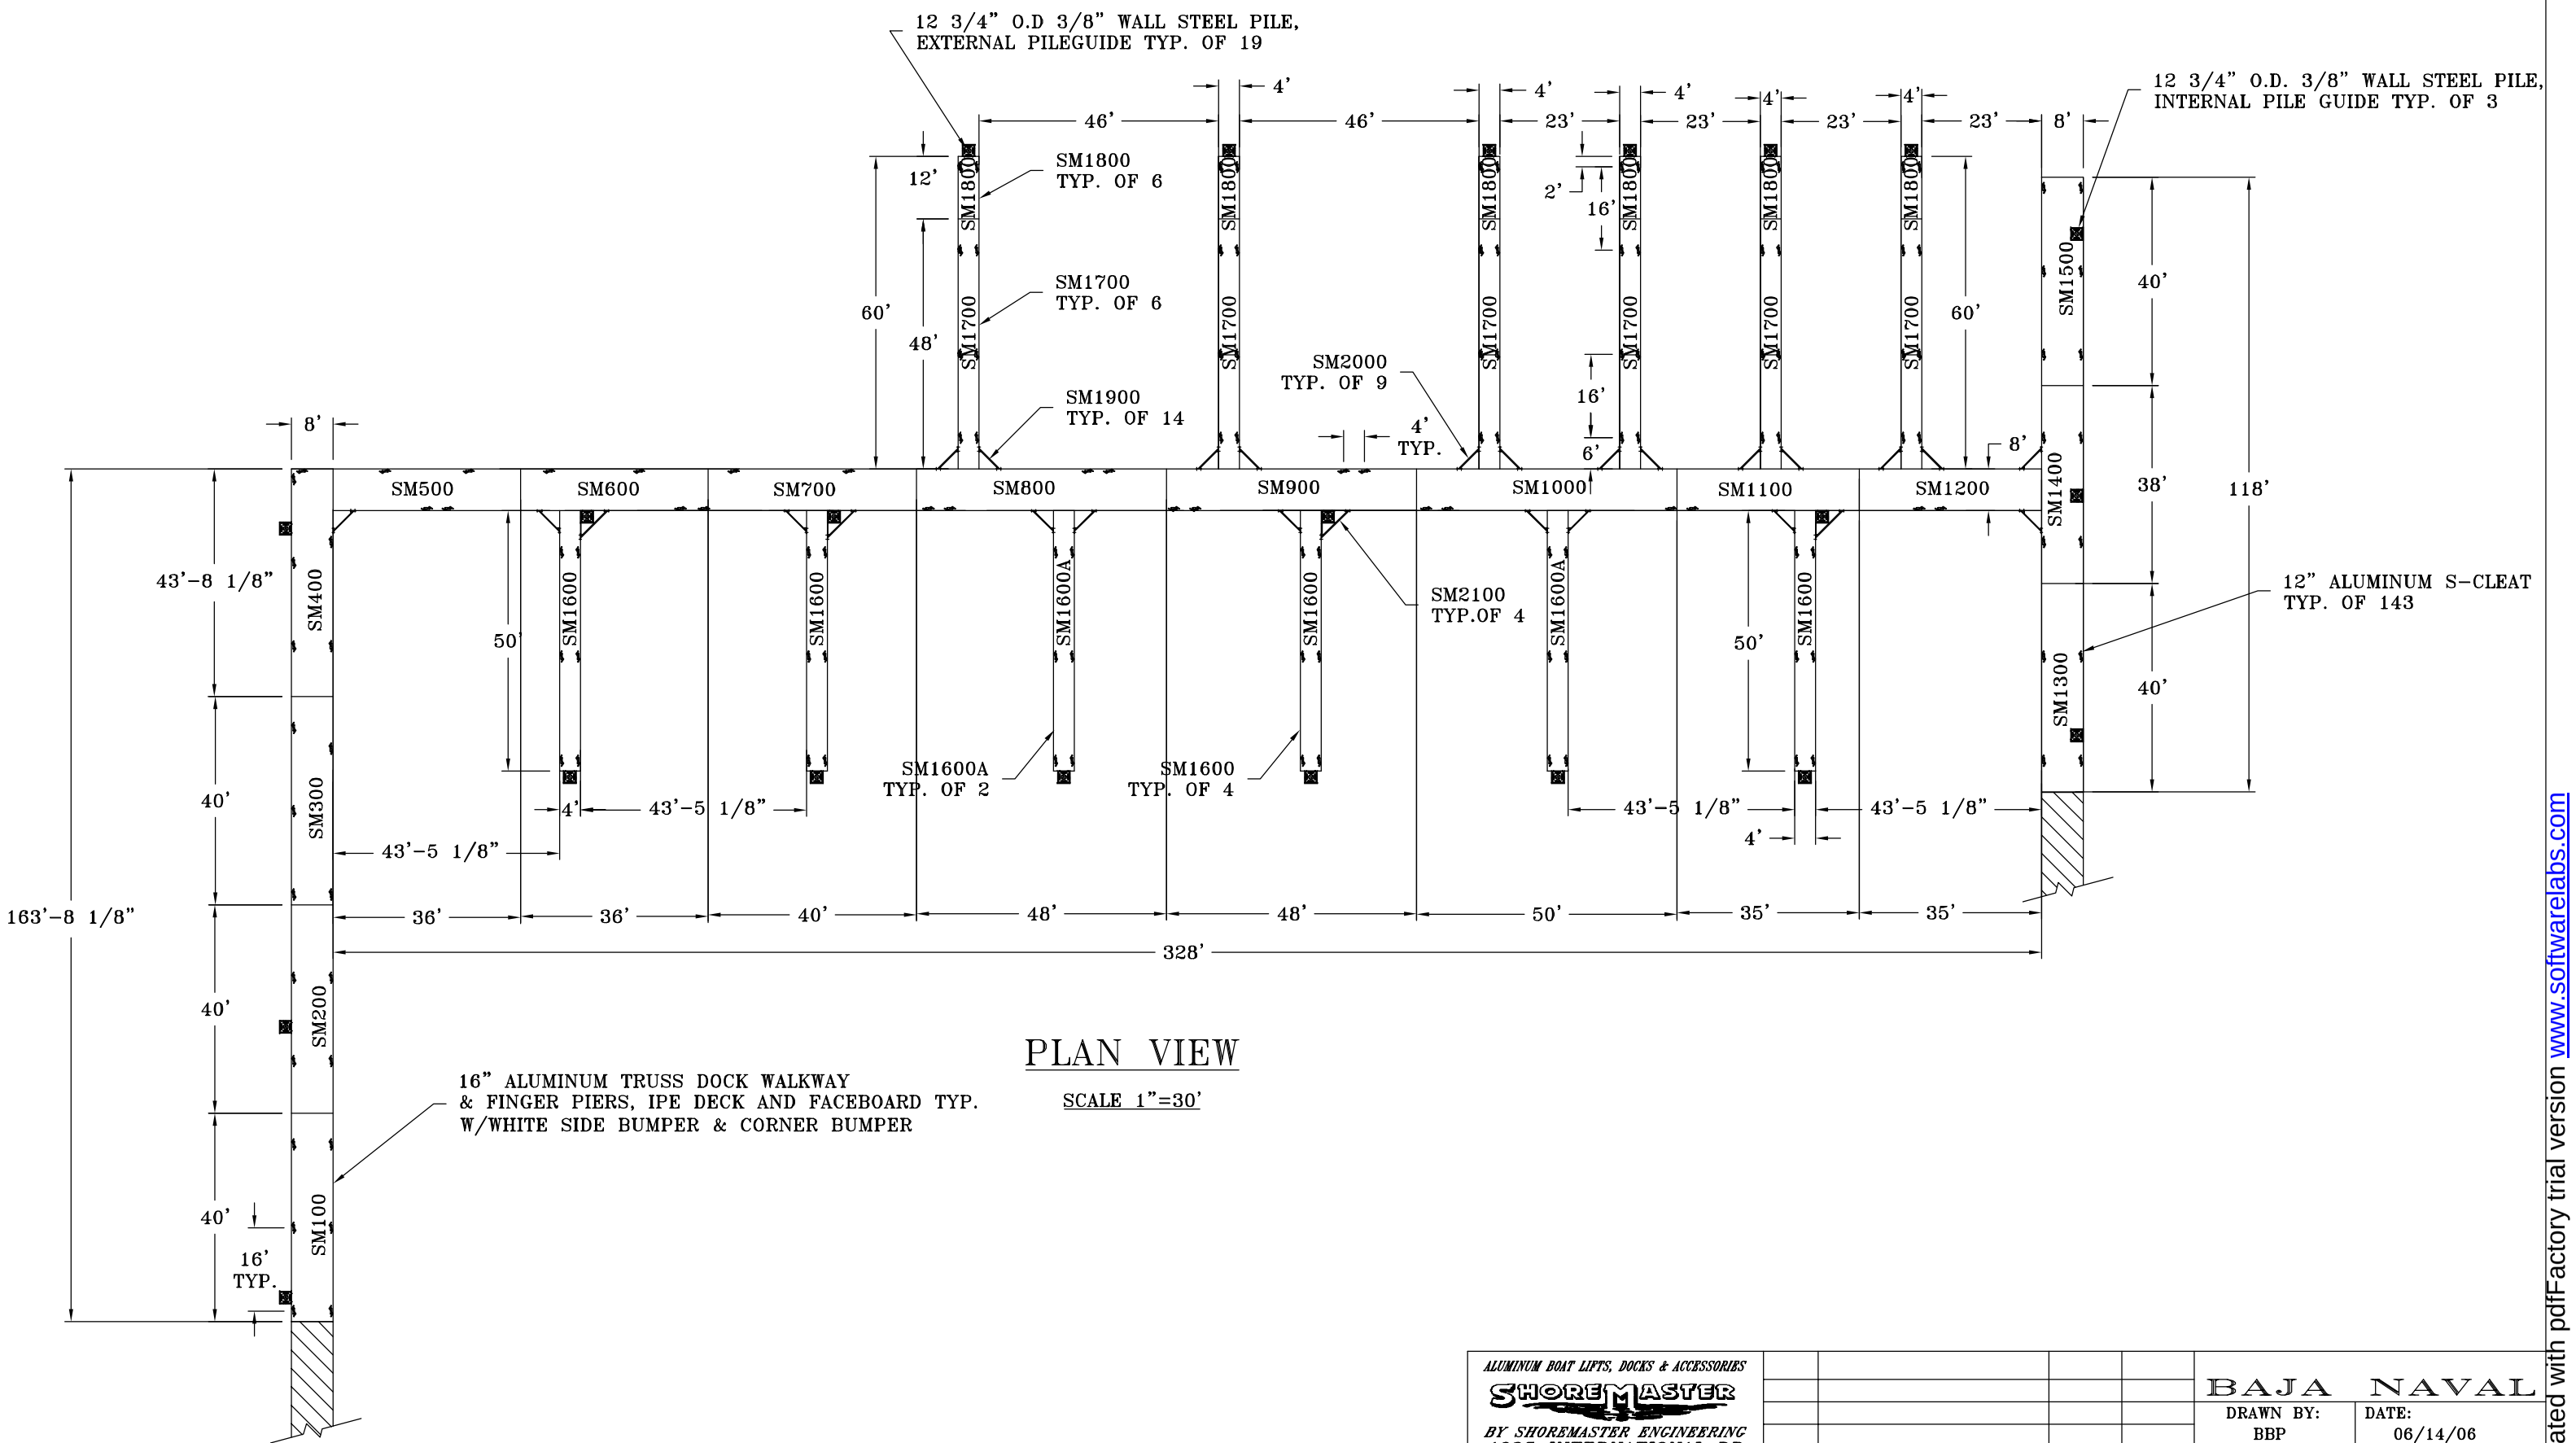

ALUMINUM BOAT LIFTS, DOCKS & ACCESSORIES

SHOREMASTER

BY SHOREMASTER ENGINEERING
1025 INTERNATIONAL DR,
P.O. BOX 358
FERGUS FALLS, MN 56538-0358
(218) 739-4641
(800) 328-8945
FAX-(218) 739-4008

REV	DESCRIPTION	APPR'D	DATE

BAJA NAVAL

DRAWN BY: BBP	DATE: 06/14/06
SHEET NO.	CHECKED BY

DWG #: 60091

PDF created with pdfFactory trial version www.softwarelabs.com